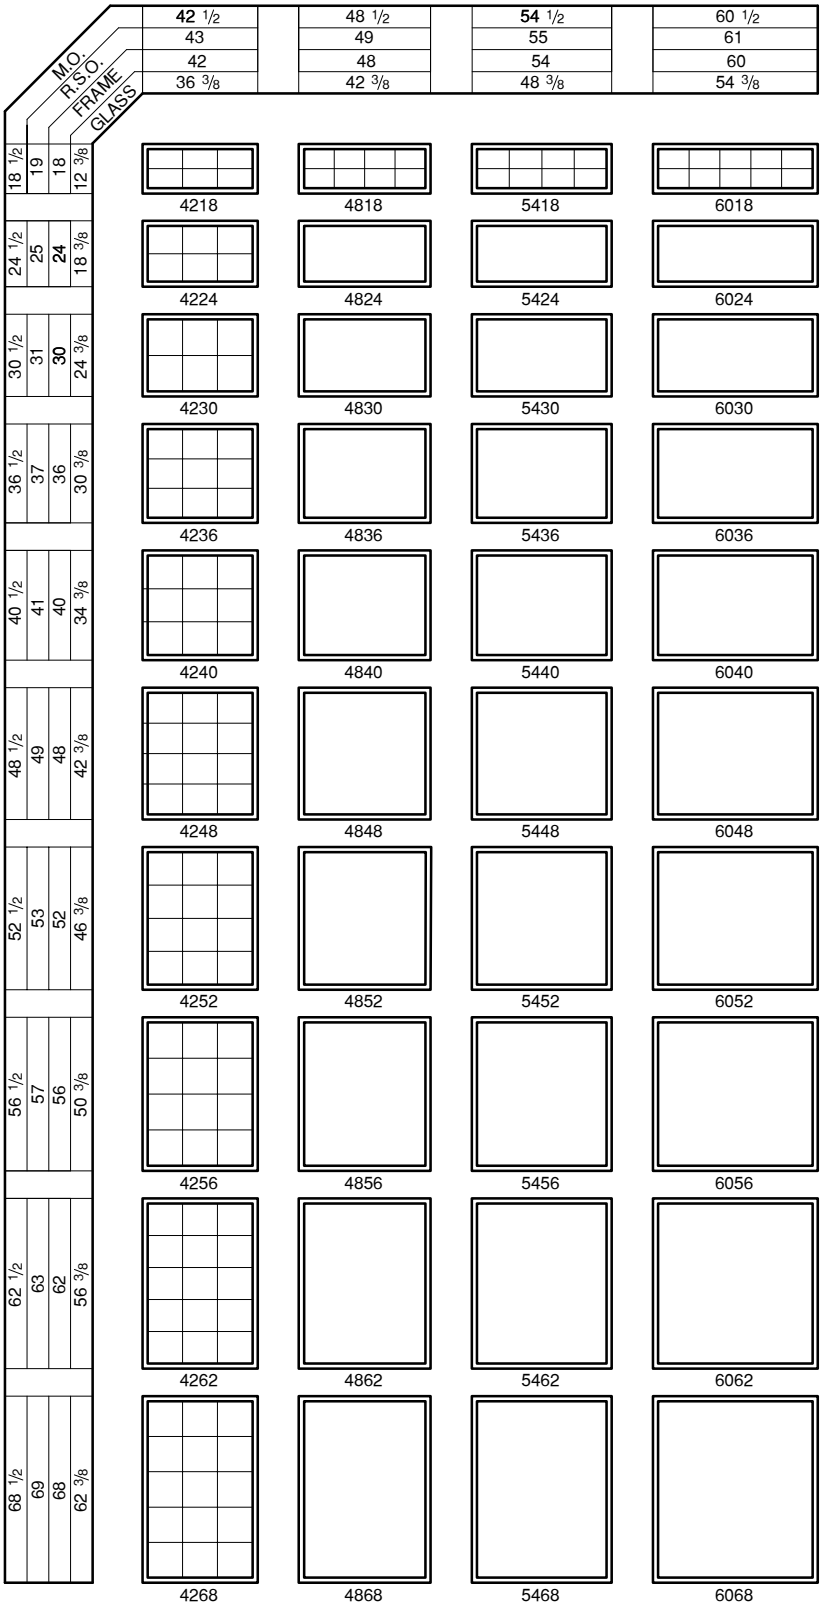# Architectural Plus Series & Uniqwood Series
# Fixed Casement Window